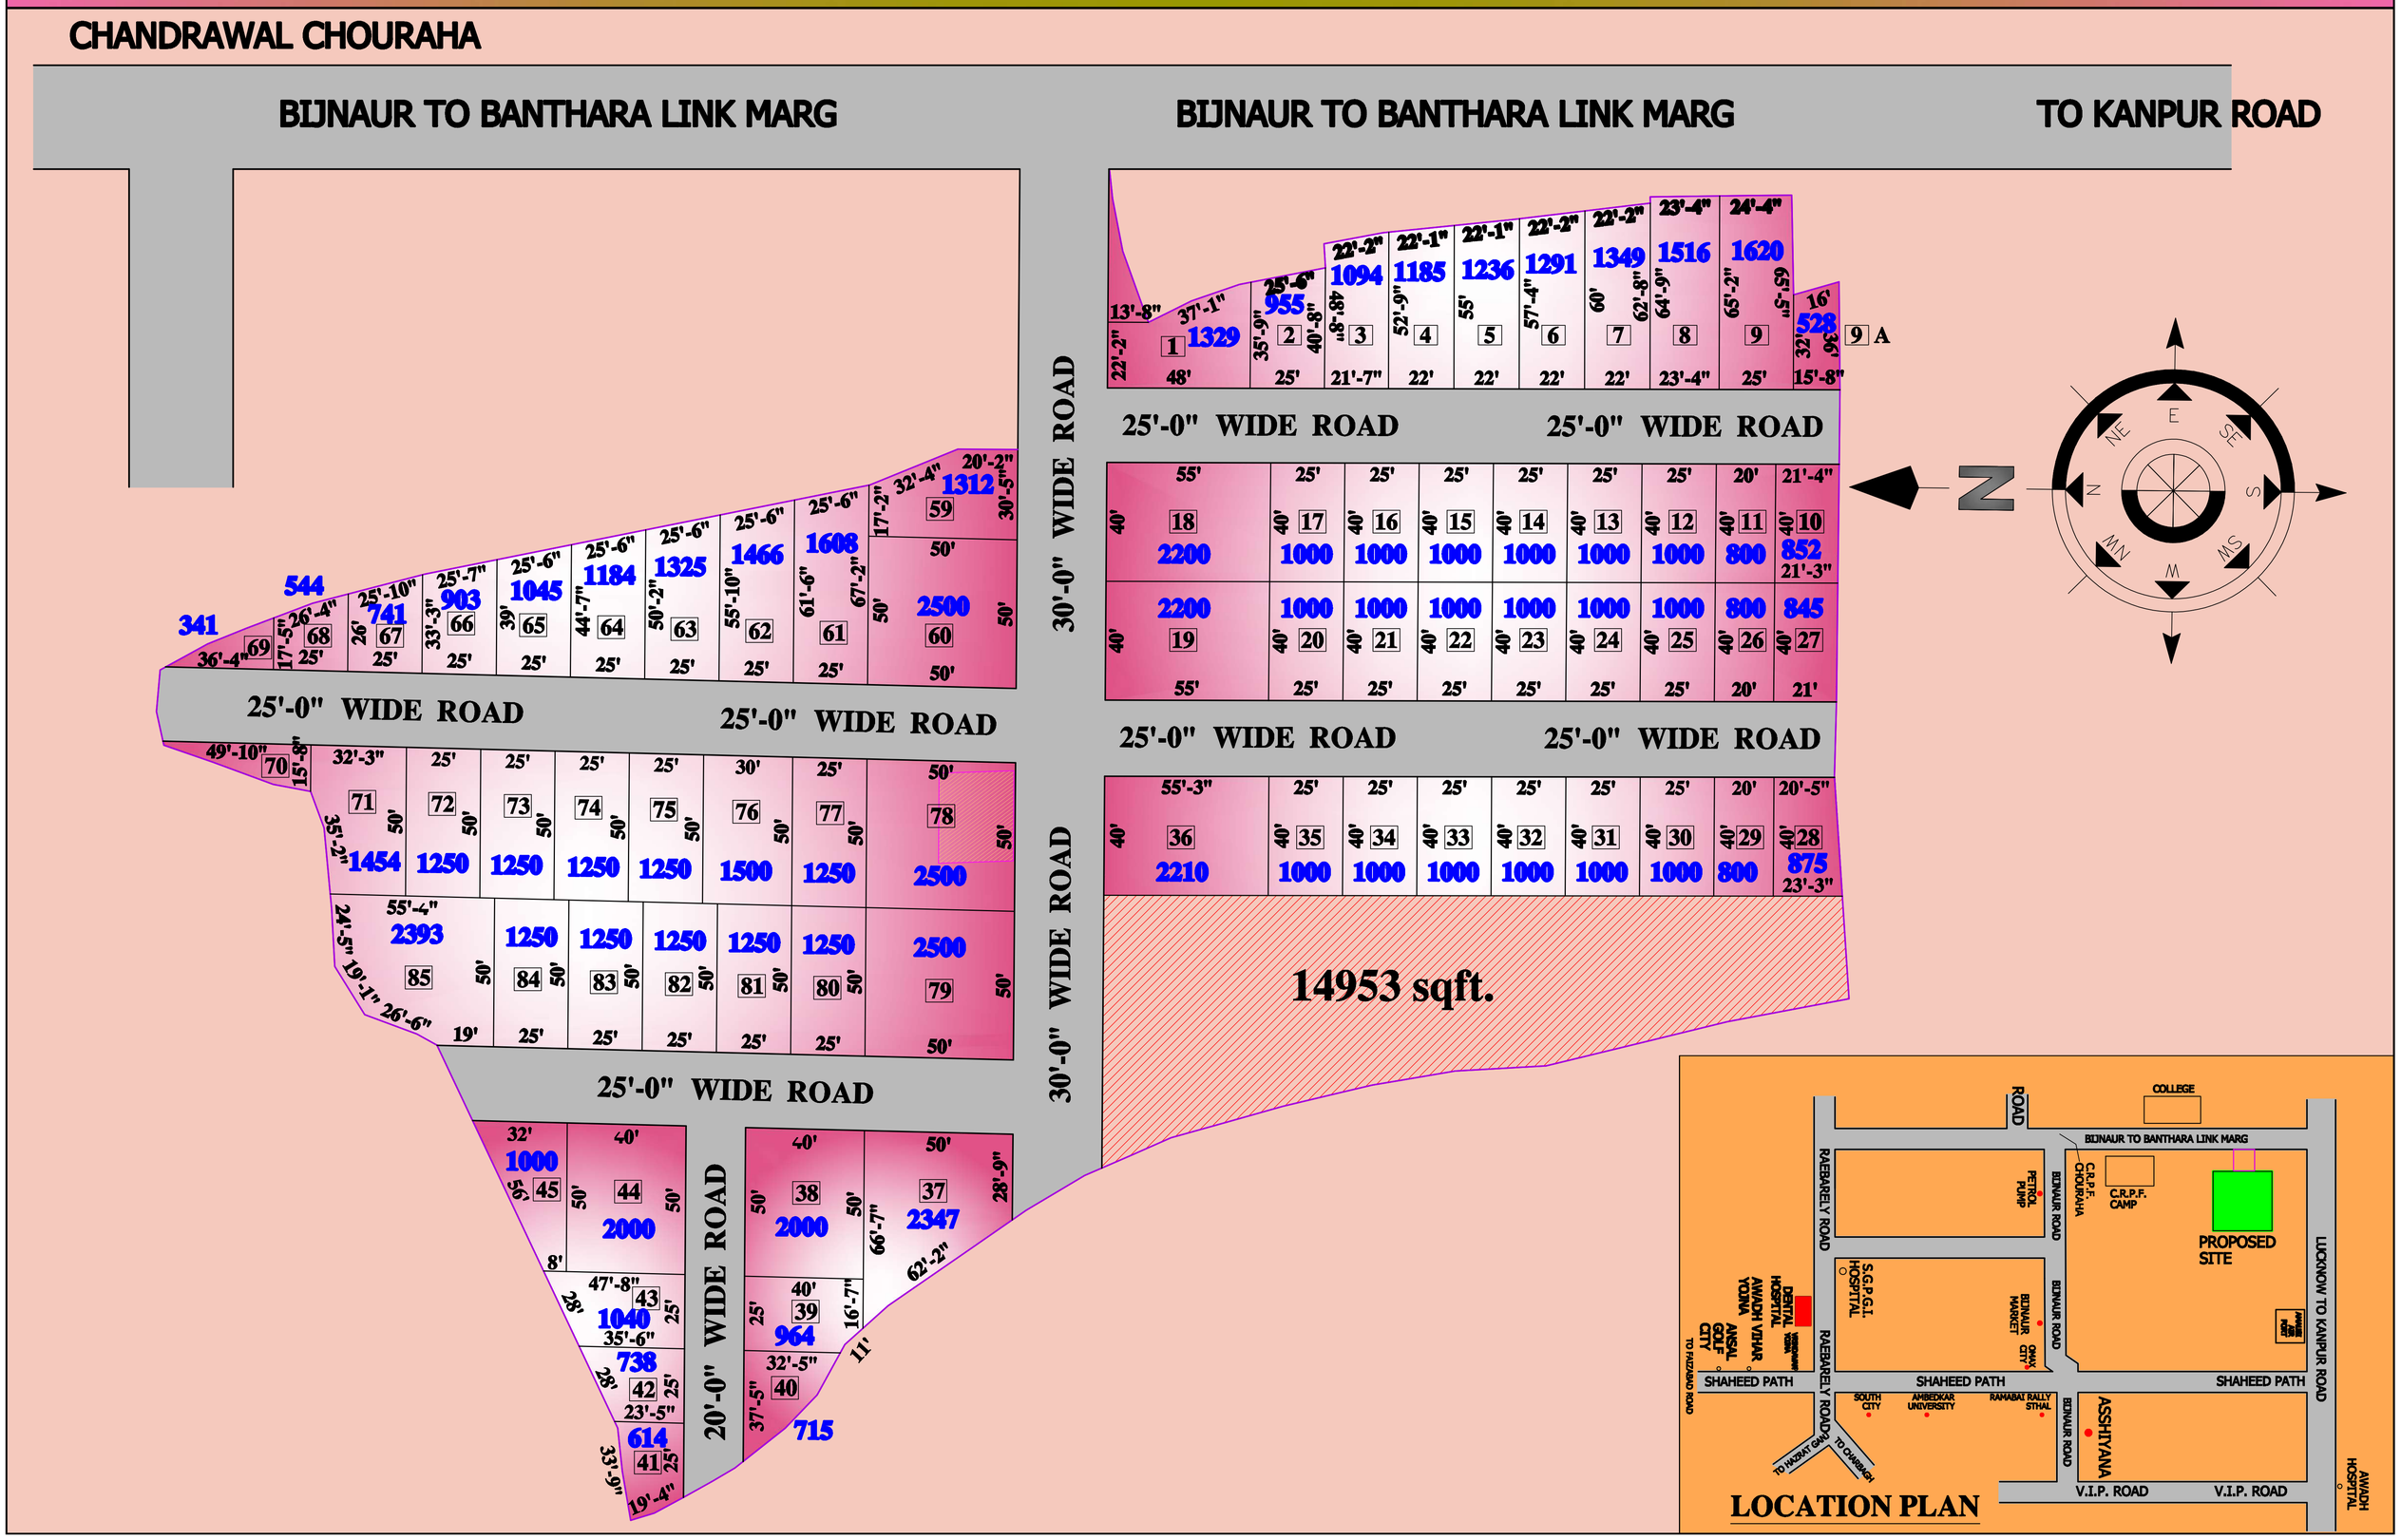PROPOSED LAY-OUT PLAN FOR CHANDRAWAL ESTATE AT CHANDRAWAL NEAR C. R. P. F. CAMP BIJNAUR TO BANTHARA LINK MARG LUCKNOW.